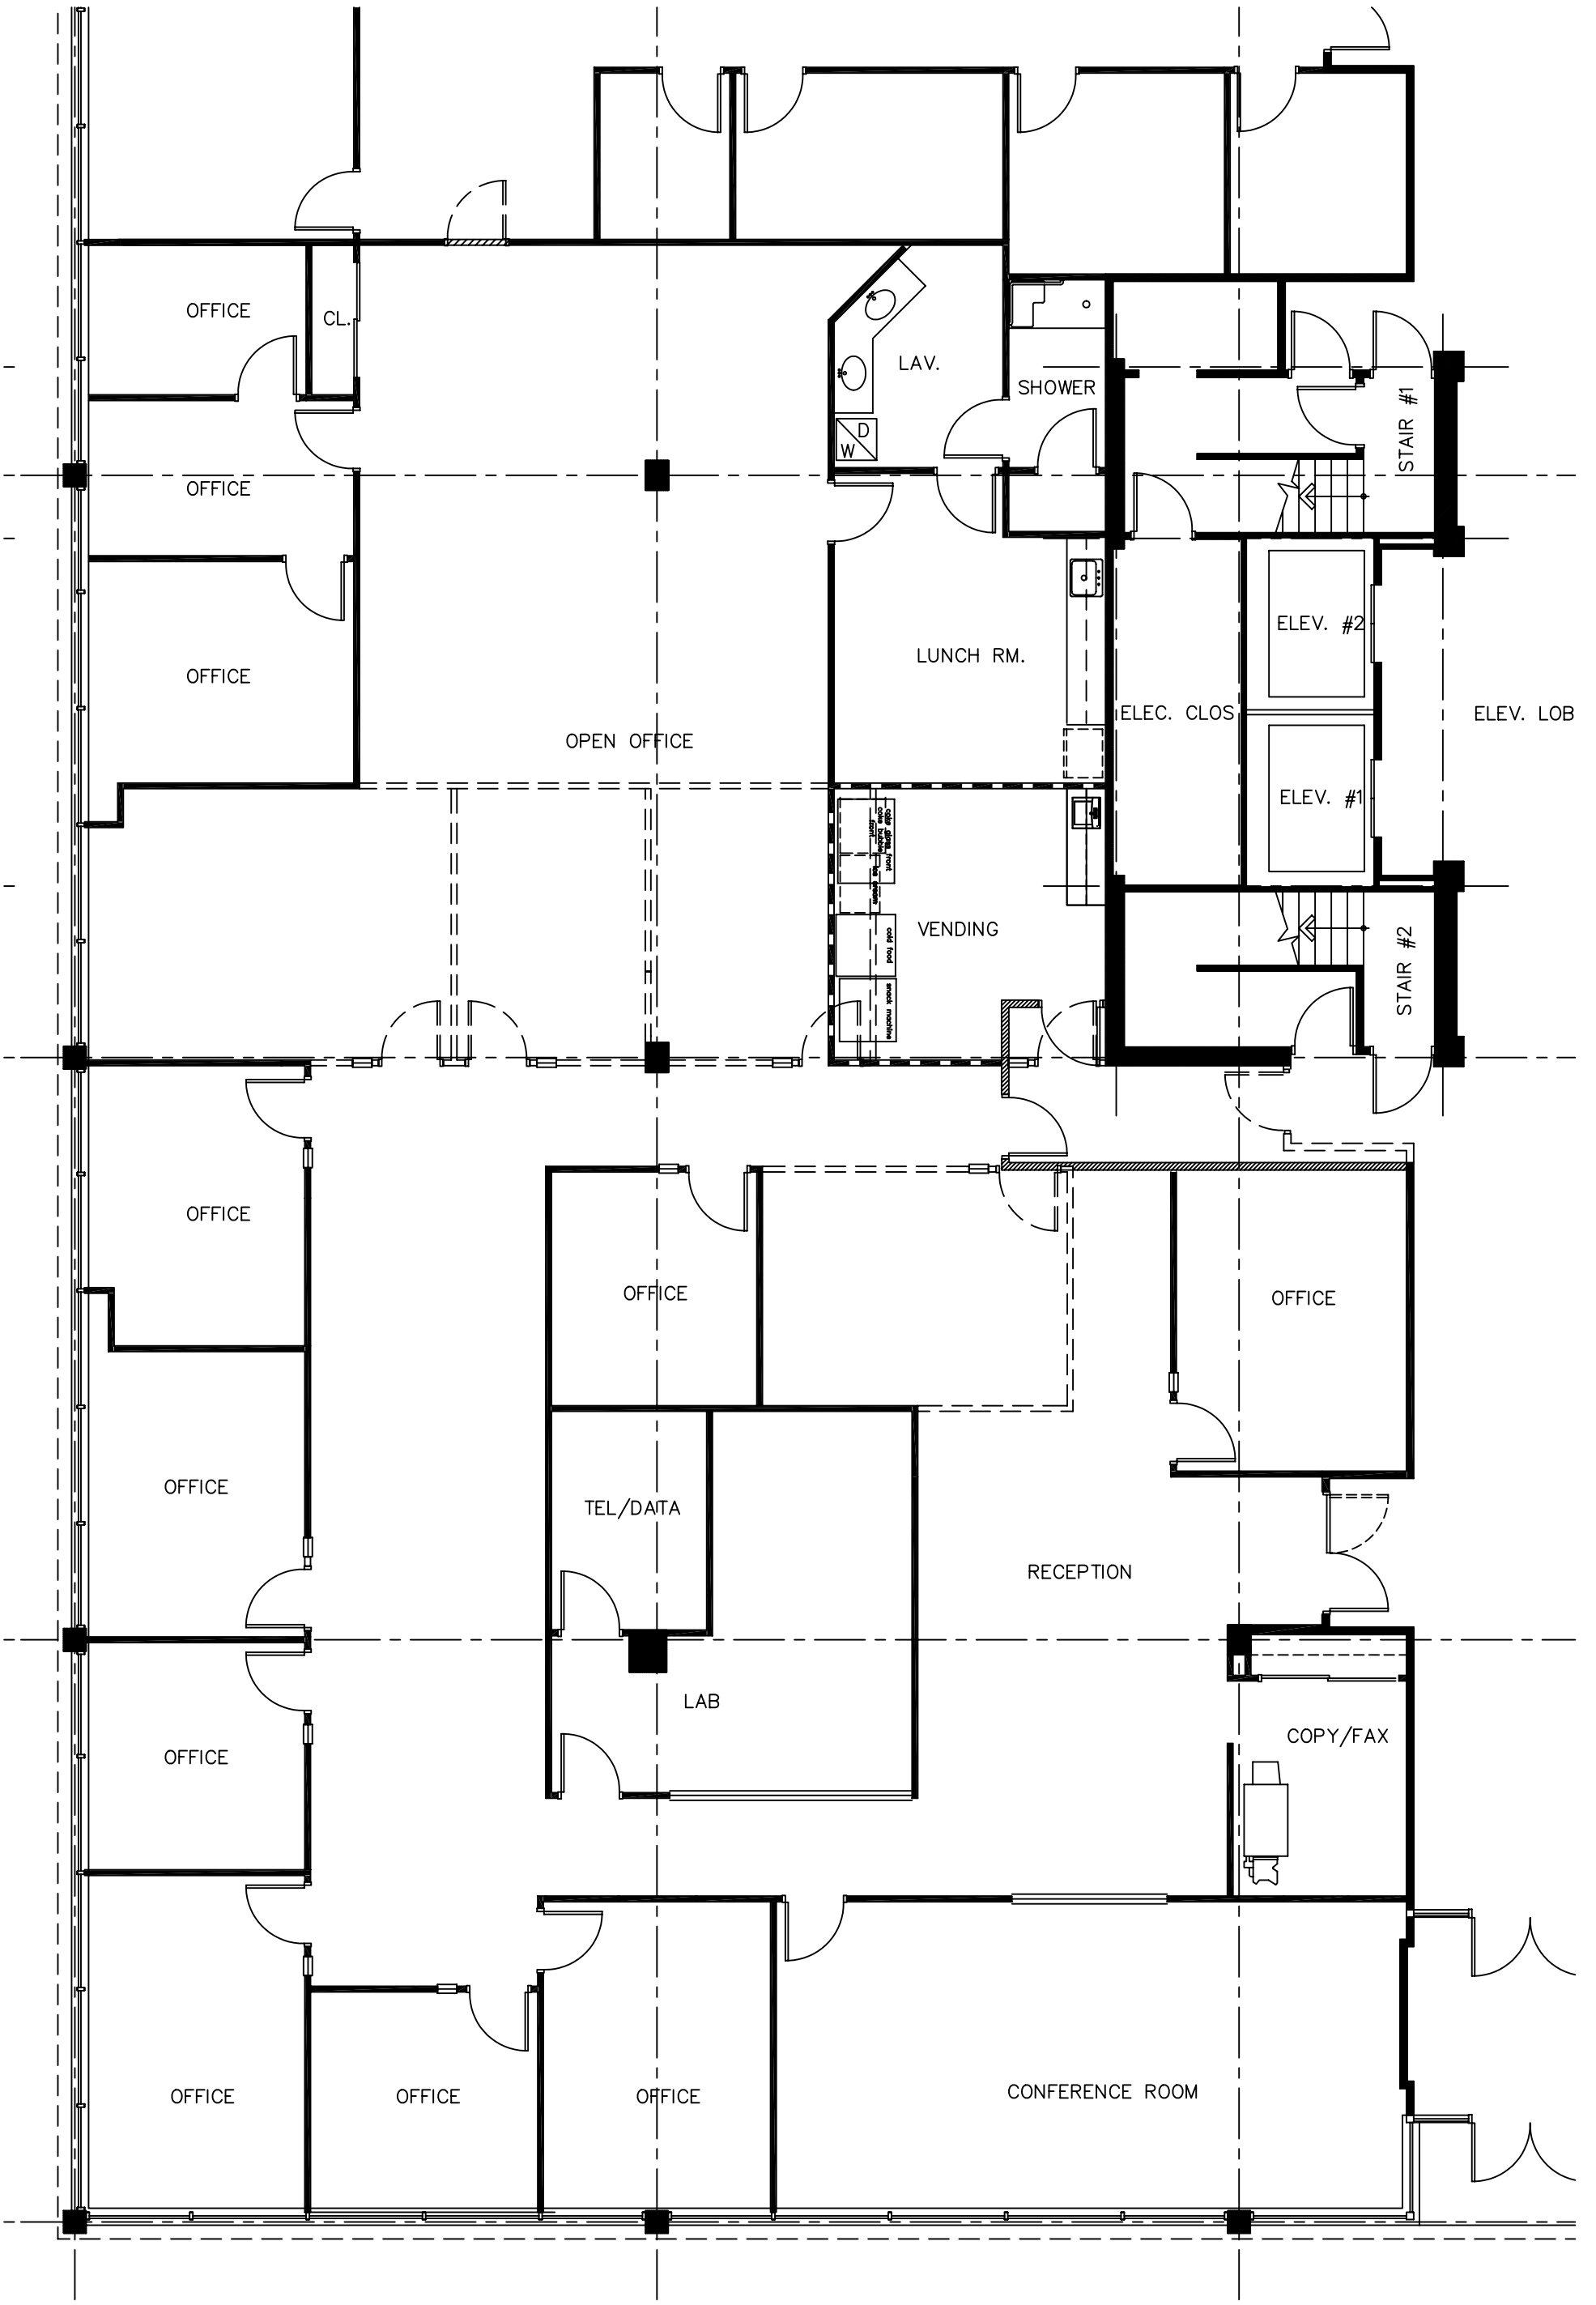

VACANCY PLAN

DA01V7

A L F I E R I

PROJECT: METRO I
1ST FLOOR
70 WOODS AVENUE
ISELIN, NEW JERSEY

JOB NO. DAREHAB	SCALE: 1/8"=1'-0"	DATE: 03/31/06

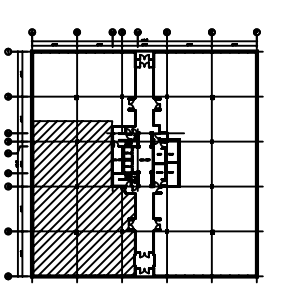

KEY PLAN